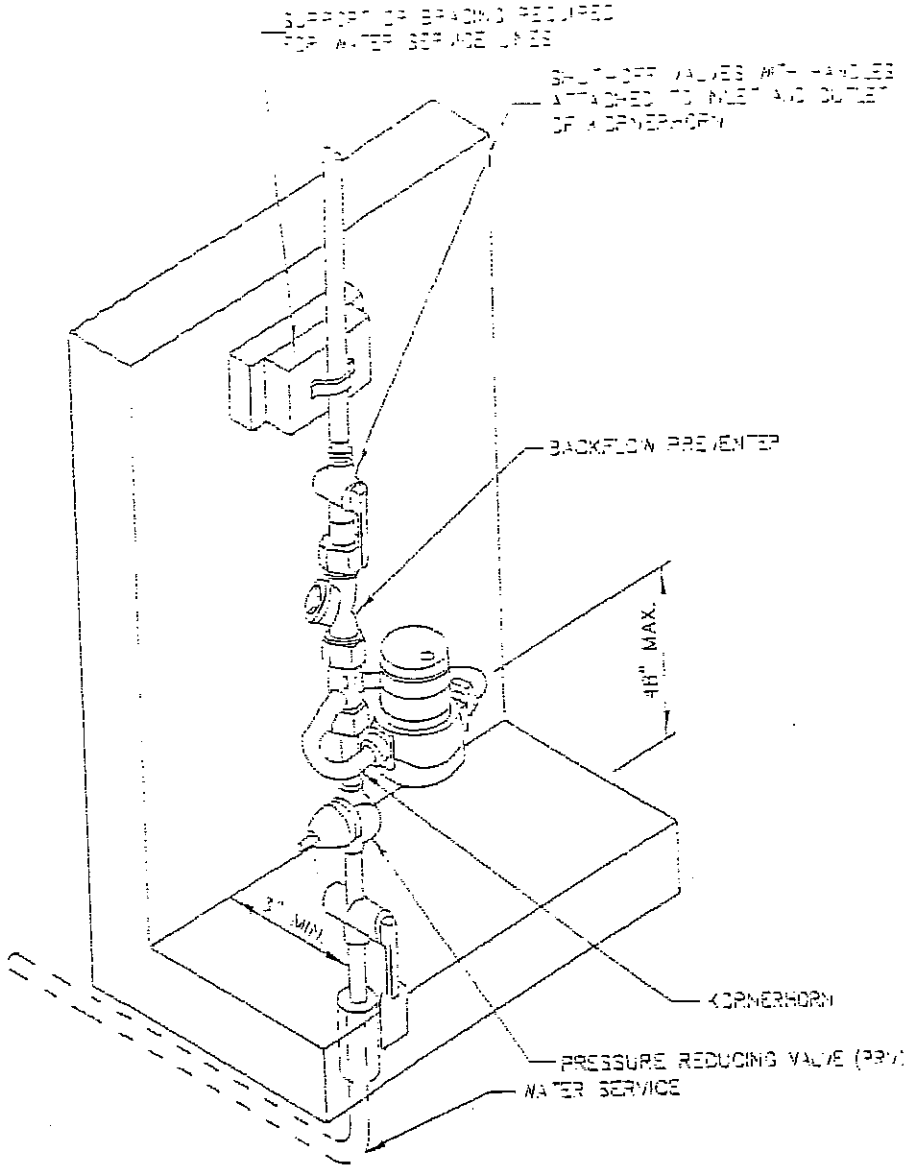



NOTES:

1. PROVIDE CLEAR AND UNOBSTRUCTED 2' X 3' MIN. ACCESS TO THE KORNERHORN AND SHUTOFF VALVES.
2. KORNERHORNS SHALL BE INSTALLED SO THAT METERS ARE IN A HORIZONTAL POSITION.
3. A SECURE SUPPORT IS REQUIRED FOR KORNERHORNS.

# INTERIOR SERVICE CONNECTION

SCALE: N.T.S.

HRG
Herbert, Rowland & Grubic Inc.
Engineering & Related Services
474 Windmere Drive
State College, PA 16801
(814) 238-7117
Fax (814) 238-7124
email@hrg-inc.com
www.hrg-inc.com

INTERIOR SERVICE CONNECTION


| | |
|---|---|
| PROJ. MGR. - | |
| DESIGN- | |
| DRAWN- MB | |
| CHECKED- | |
| SCALE- N.T.S. | |
| DATE- 3-95 | |

DRAWING NO. 1


SHEET NO. 1 OF

PROJECT 1251

ATTACHMENT F 3 - Page 1

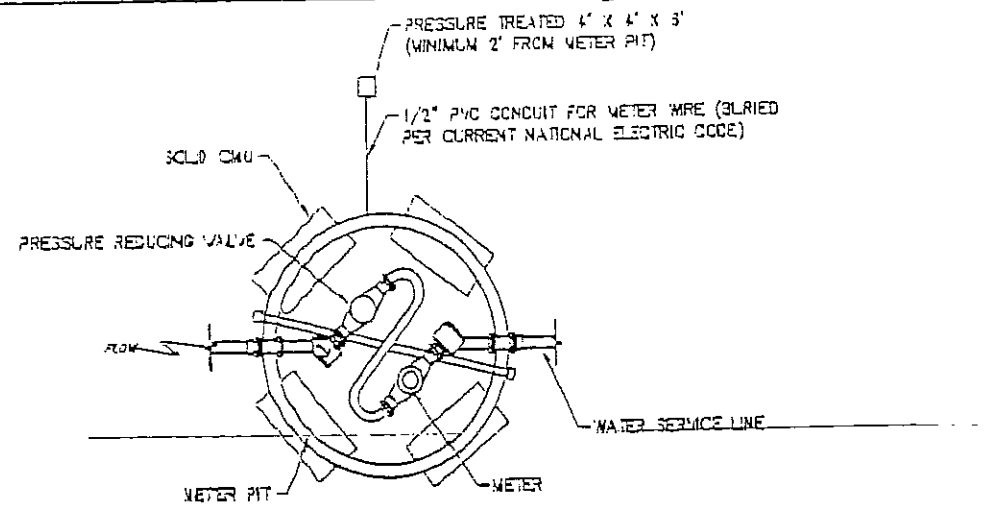


PLAN

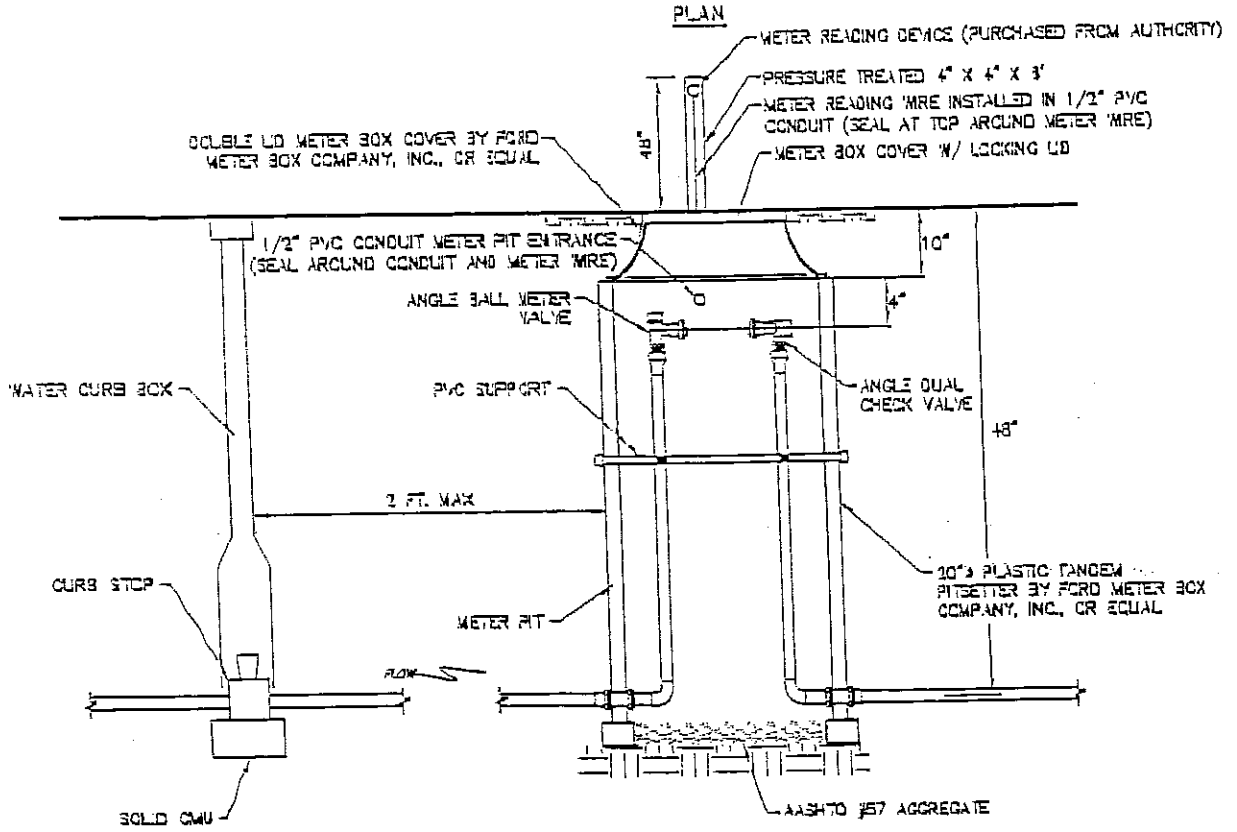


SECTION

# PRV METER PIT W/PRESSURE REDUCING VALVE DETAIL

NOT TO SCALE


HRG
Herbert, Rowland & Grubic, Inc.
Engineering & Related Services
474 Windmere Drive
State College, PA 16801
(814) 238-7117
Fax (814) 238-7126
hrg@hrg-inc.com
www.hrg-inc.com



METER PIT
W/PRESSURE REDUCING VALVE
DETAIL

| | |
|---|---|
| PROJ. MGR. | JRB |
| DESIGN | CMS |
| DRAWN | JDP |
| CHECKED | JRB |
| SCALE | N.T.S. |
| DATE | MAR. 2013 |

DRAWING NO. 2

SHEET NO. 2 OF 2

PROJECT 302253.0001

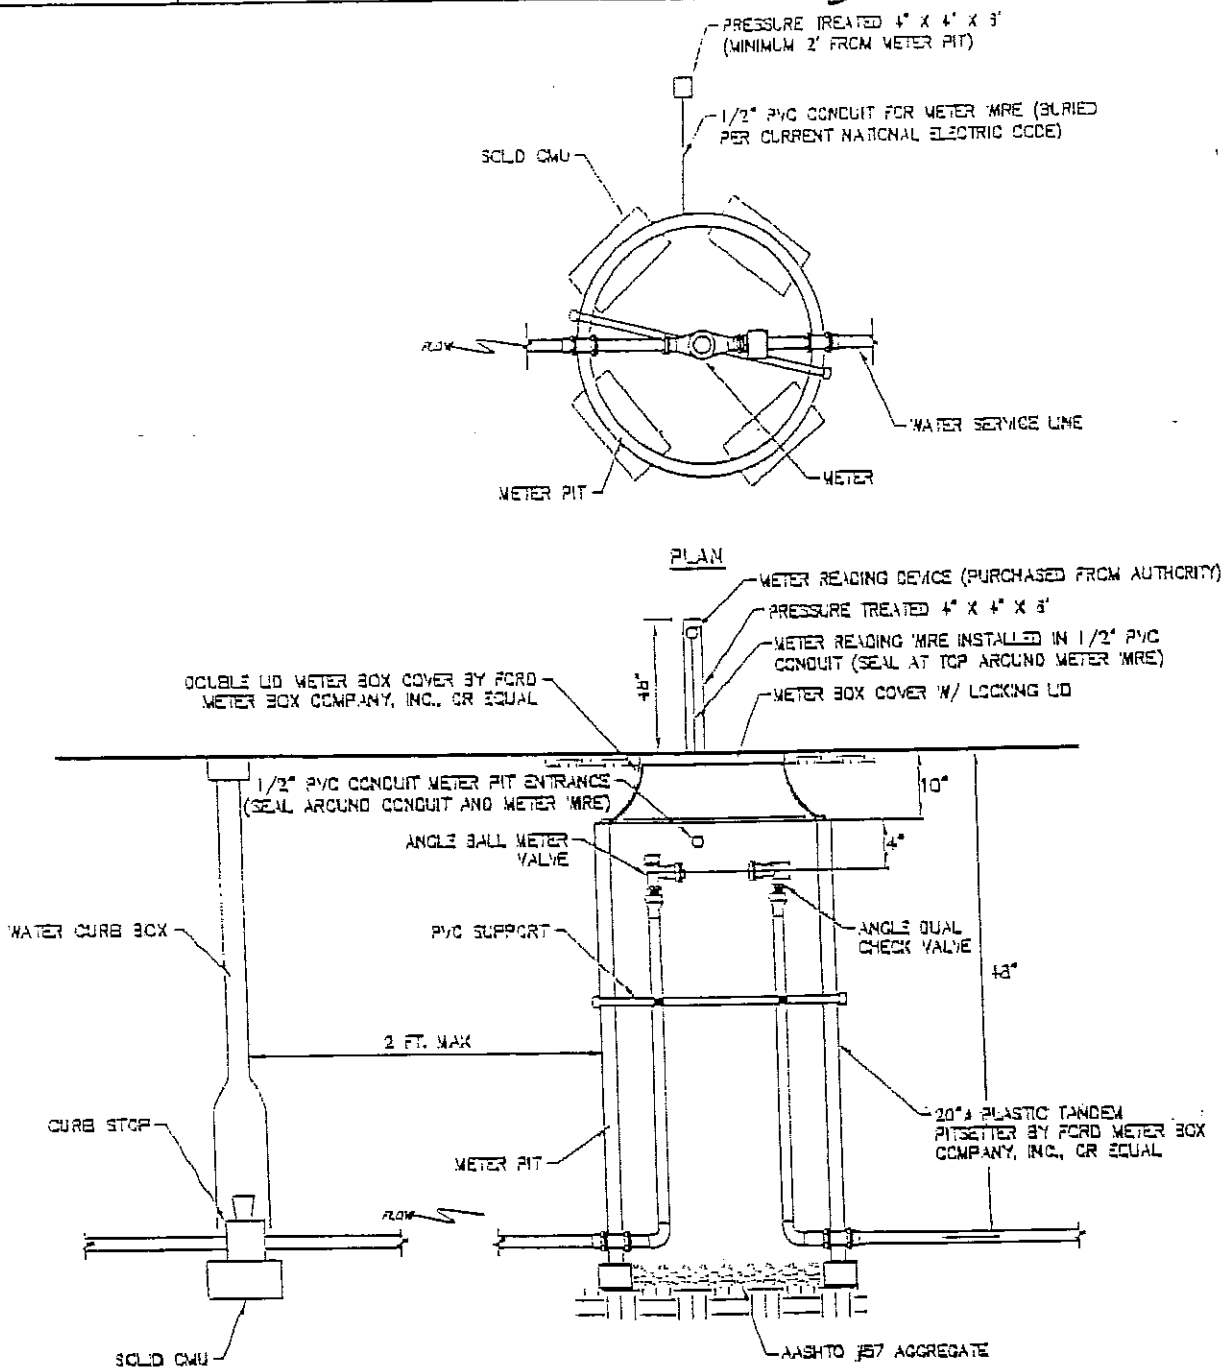


MP

# METER PIT DETAIL

NOT TO SCALE

HRG
Herbert, Rowland & Grubic, Inc.
Engineering & Related Services
474 Windmere Drive
State College, PA 16801
(814) 238-7112
Fax (814) 238-7126
hrg@hrg-inc.com
www.hrg-inc.com

METER PIT DETAIL

| | |
|---|---|
| PROJ. MGR. | BRB |
| DESIGN | CWS |
| DRAWN | JDP |
| CHECKED | BRB |
| SCALE | N.T.S. |
| DATE | MAR. 2013 |

DRAWING NO. 1

SHEET NO. 1 OF 2

PROJECT 102153.0001